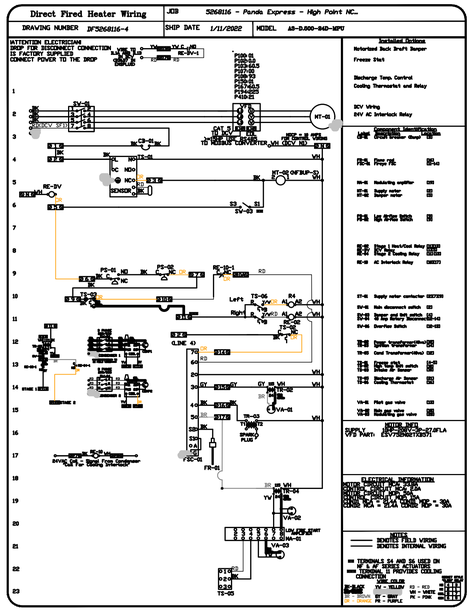

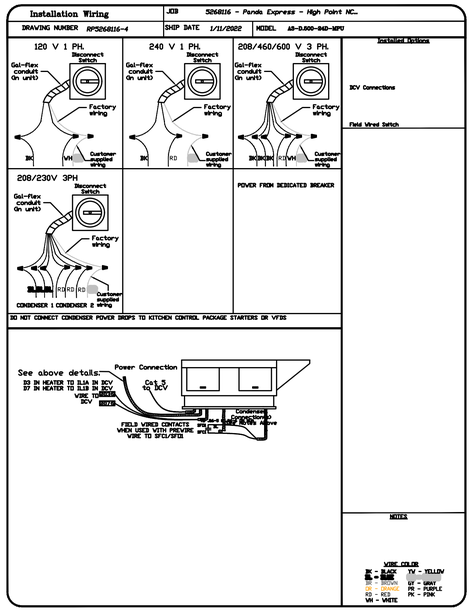

ISSUED FOR BID - NOT FOR CONSTRUCTION 4/25/22

REVISIONS

DESCRIPTION	DATE

CAPTIVEAIRE
www.captiveaire.com
Southern California Office
3002 Dow Ave., Suite 410, Tustin, CA, 92780 PHONE: (714) 957-1500 FAX: (919) 227-5975 EMAIL: reg86@captiveaire.com

Panda Express - High Point NC (D8638)
HIGH POINT, NC, 27262

DATE: 1/11/2022
DWG.#: 5268116
DRAWN BY: AH-86
SCALE: 3/4" = 1'-0"
MASTER DRAWING
SHEET NO. 7

PANDA EXPRESS CHINESE KITCHEN

PANDA RESTAURANT GROUP INC.
1683 Walnut Grove Ave.
Rosemead, California
91770
Telephone: 626.799.9898
Facsimile: 626.372.8288

All ideas, designs, arrangement and plans indicated or represented by this drawing are the property of Panda Express Inc. and were created for use on this specific project. None of these ideas, designs, arrangements or plans may be used by or disclosed to any person, firm, or corporation without the written permission of Panda Express Inc.

REVISIONS:

ISSUE DATE:

1	01.25.2022 ISSUE FOR PERMIT

DRAWN BY: IRR

PANDA PROJECT #: - D8638
C&P PROJECT #: - 2210869

CUHACI PETERSON
2600 Maitland Center Parkway
Suite #200
Maitland, FL 32751
P (407) 661-9100
F (407) 661-9101
c-p.com

01.25.2022

NORTH CAROLINA PROFESSIONAL SEAL 048525 ENGINEER JOSE J. DIAZ-VELAZQUEZ

PANDA EXPRESS
TRUE WARM & WELCOME 2500
2406 NORTH MAIN STREET
HIGH POINT, NC 27262

M-406

HOOD DETAIL PLAN

TRUE WARM & WELCOME 2500 R2