NOT USED 12
Scale= NTS A-402

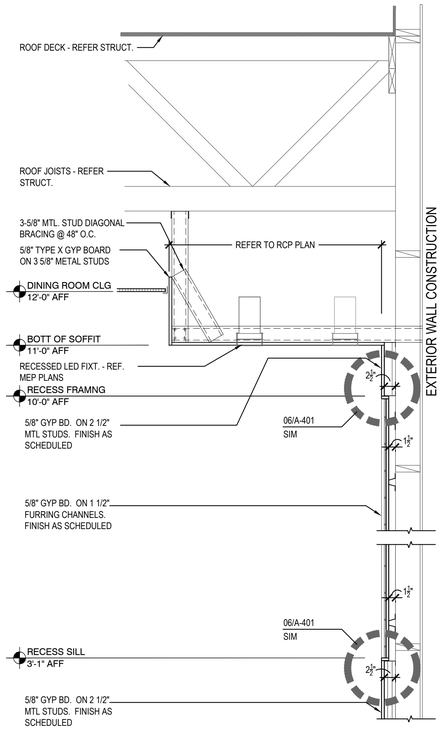

NOT USED 11
Scale= NTS A-402

BEVERAGE STATION SOFFIT DETAILS 10
Scale= 3/4" = 1'-0" A-402

NOT USED 2
Scale= 3/4" = 1'-0" A-402

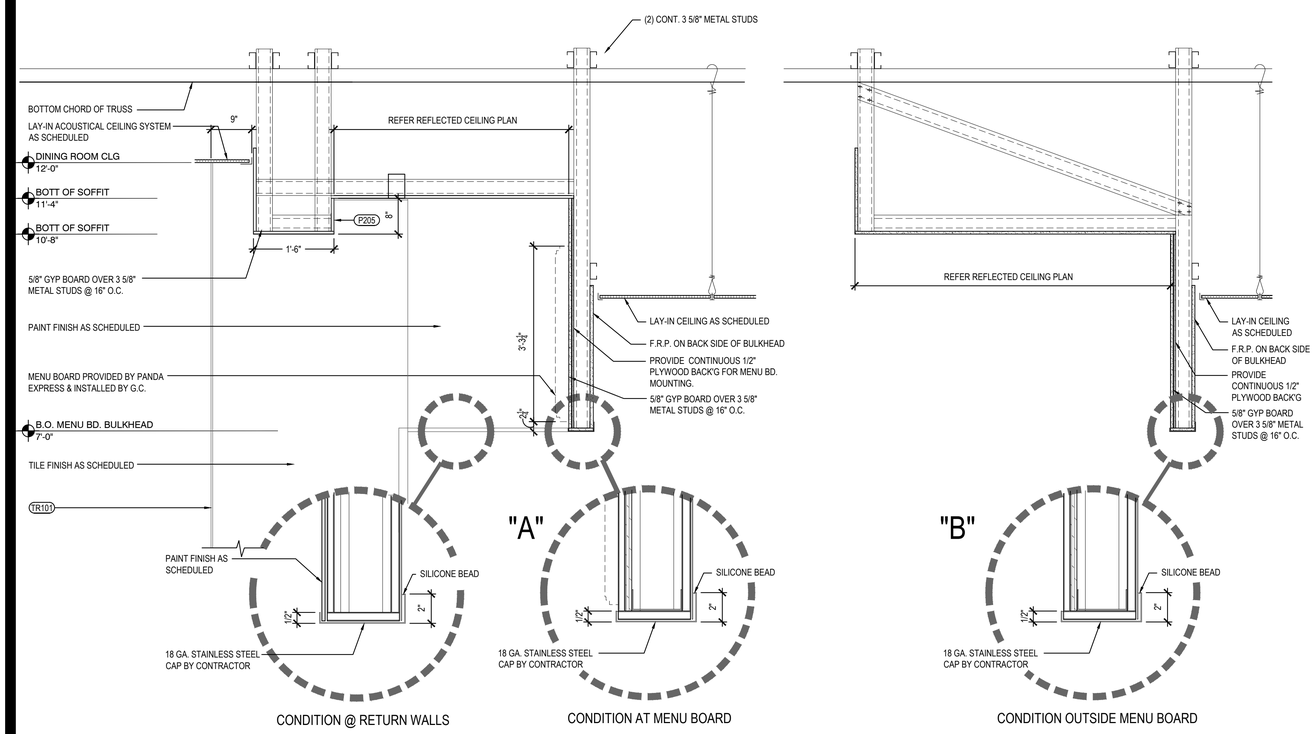

CONDITION @ RETURN WALLS

CONDITION AT MENU BOARD

CONDITION OUTSIDE MENU BOARD

SERVICE COUNTER SOFFIT DETAILS 8
Scale= 3/4" = 1'-0" A-402

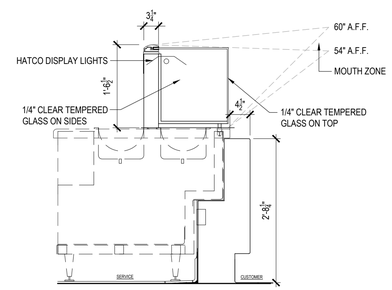

SNEEZE GUARD DETAIL 5
Scale= NTS A-402

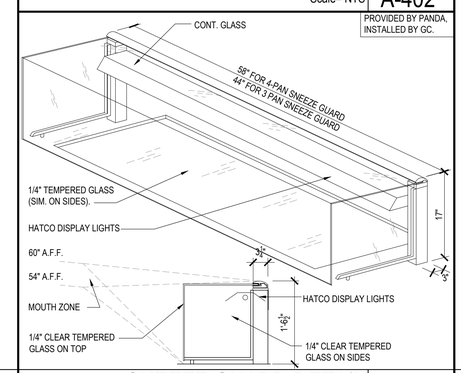

SNEEZE GUARD DETAIL 4
Scale= NTS A-402

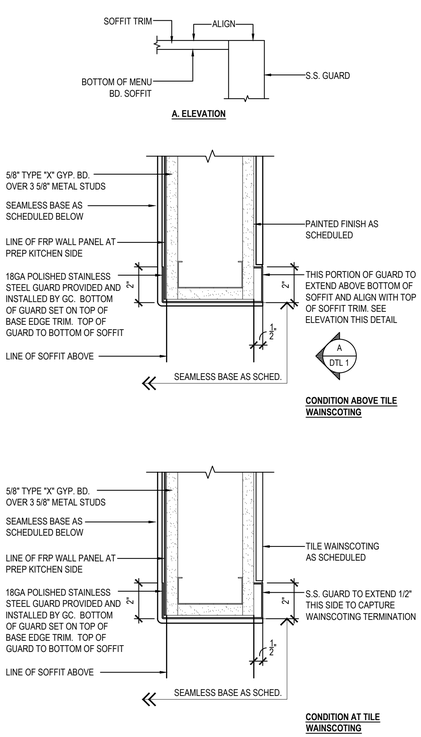

CORNER GUARD DETAIL 1
Scale= 3" = 1'-0" A-402

ISSUE FOR BID 01-30-2023

PANDA EXPRESS, INC.
1683 Walnut Grove Ave.
Rosemead, California
91770
Telephone: 626.799.9898
Facsimile: 626.372.8288

All ideas, designs, arrangement and plans indicated or represented by this drawing are the property of Panda Express Inc. and were created for use on this specific project. None of these ideas, designs, arrangements or plans may be used by or disclosed to any person, firm, or corporation without the written permission of Panda Express Inc.

REVISIONS:

ISSUE DATE:

ISSUE FOR PERMIT	10-20-22
ISSUE FOR BID	01-30-23

DRAWN BY: AE/SS

PANDA PROJECT #: D23503
PANDA STORE #: -
ARCH PROJECT #: 261-443

idGROUP

CARRY D. MCLAIN
REGISTERED ARCHITECT
AGRICULTURE
NO. 106100
STATE OF TENNESSEE
10-20-22

PANDA EXPRESS

PANDA HOME 2600
NORTH RIVERSIDE DR & 2ND ST.
CLARKSVILLE, TN 37040

A-402

ARCHITECTURAL DETAILS

ISSUE FOR BID 01-30-2023

PANDA HOME 2600 R4